Name of Work : Comprehensive development of footpath & whitetopping for 8 Major Roads in BBMP South Zone limit Under Package-5

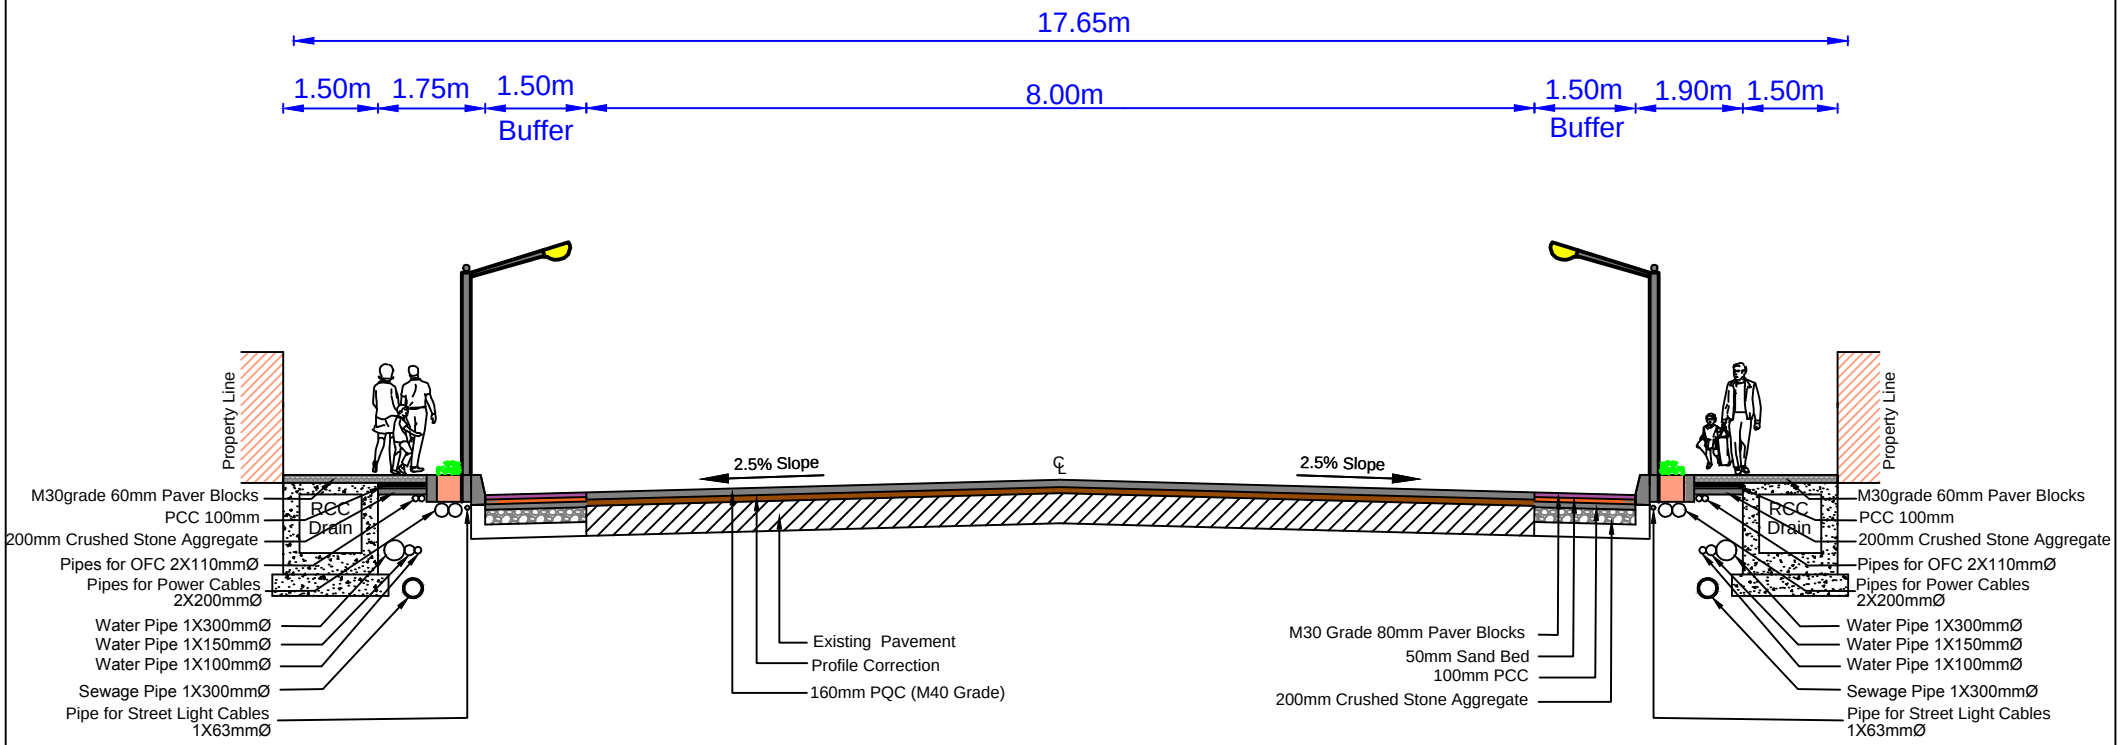

Typical Cross Section for Vijayanagara Club Road from WOC to Pipeline road (SI No.42 as per Govt Order)
(From CH : 0.0m to 2000.0m)

Name of Work : Comprehensive development of footpath & whitetopping for 8 Major Roads in BBMP South Zone limit Under Package-5

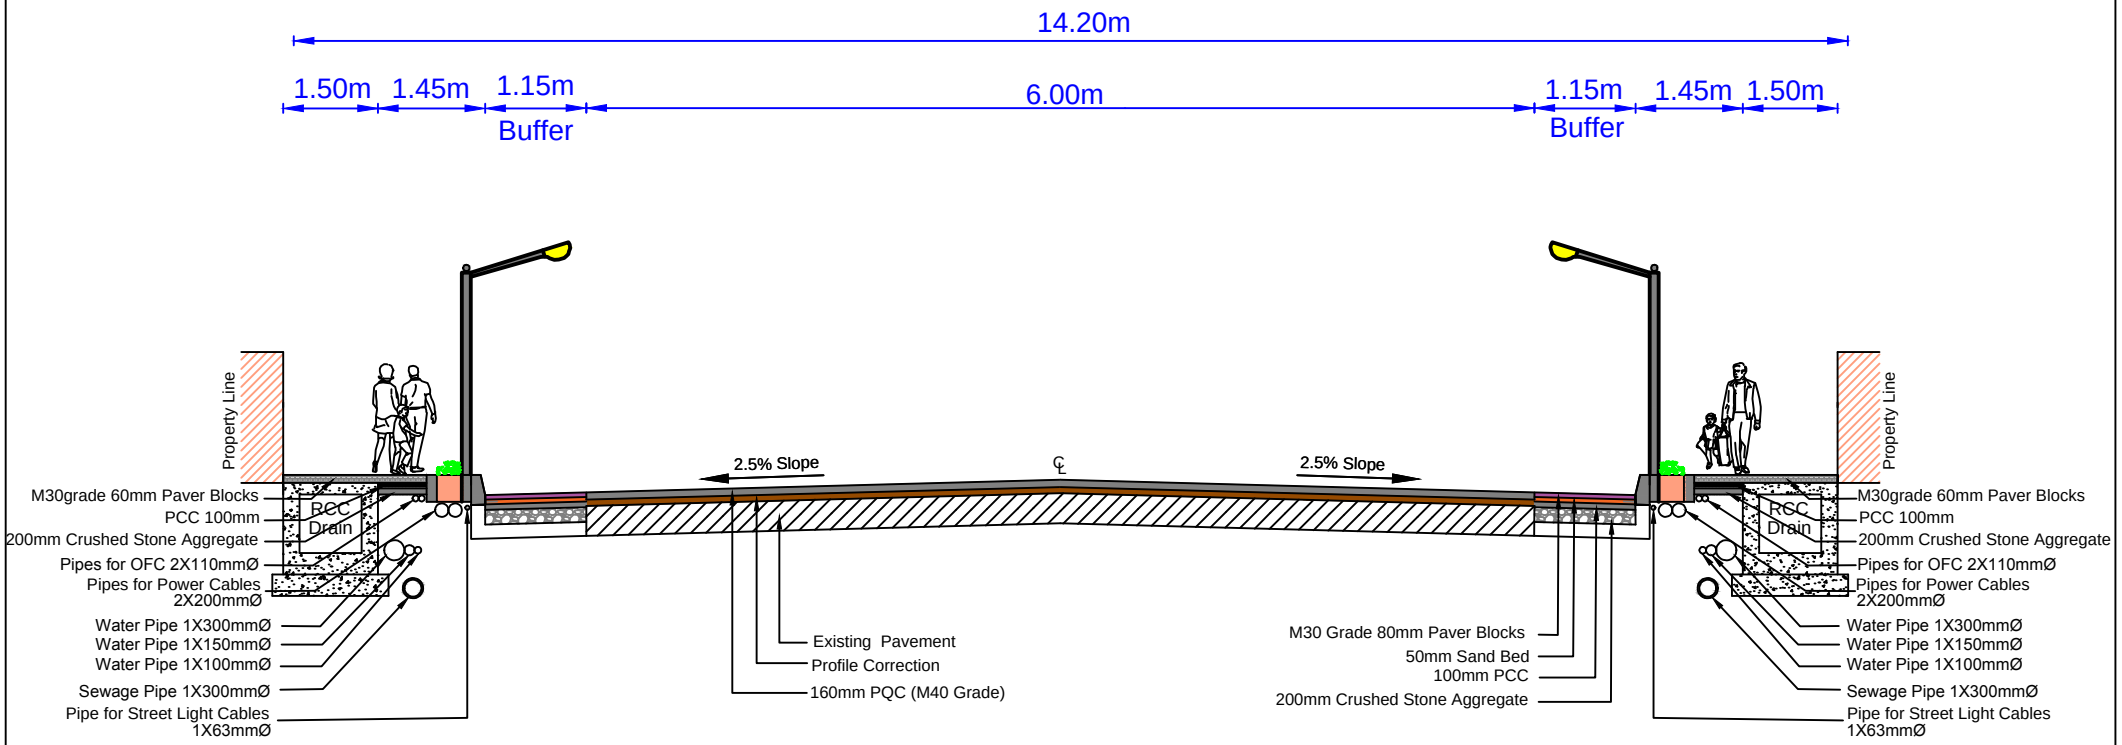

Typical Cross Section for Hosakerehalli main road (from: ORR to Mysore road) (SI No.43 as per Govt Order)
(From CH : 0.0m to 3000.0m)

Name of Work : Comprehensive development of footpath & whitetopping for 8 Major Roads in BBMP South Zone limit Under Package-5

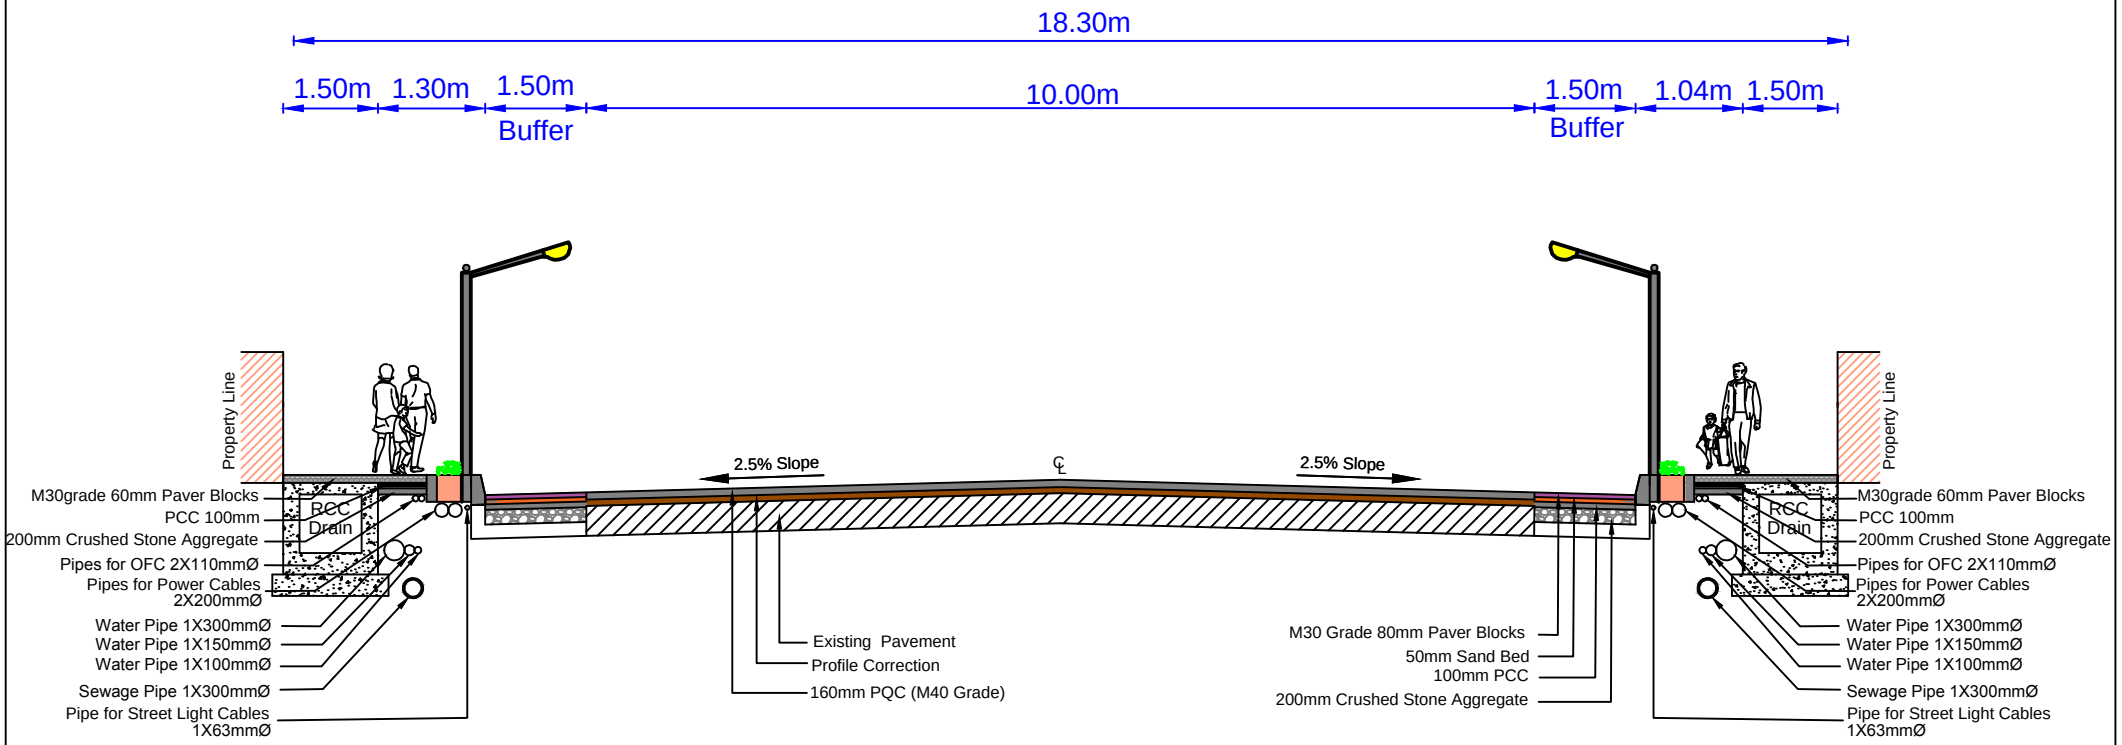

Typical Cross Section for 80ft road (from Vidyapeeta circle to Muthuraj Underpass) (SI No.44 as per Govt Order)
(From CH : 0.0m to 2500.0m)

Name of Work : Comprehensive development of footpath & whitetopping for 8 Major Roads in BBMP South Zone limit Under Package-5

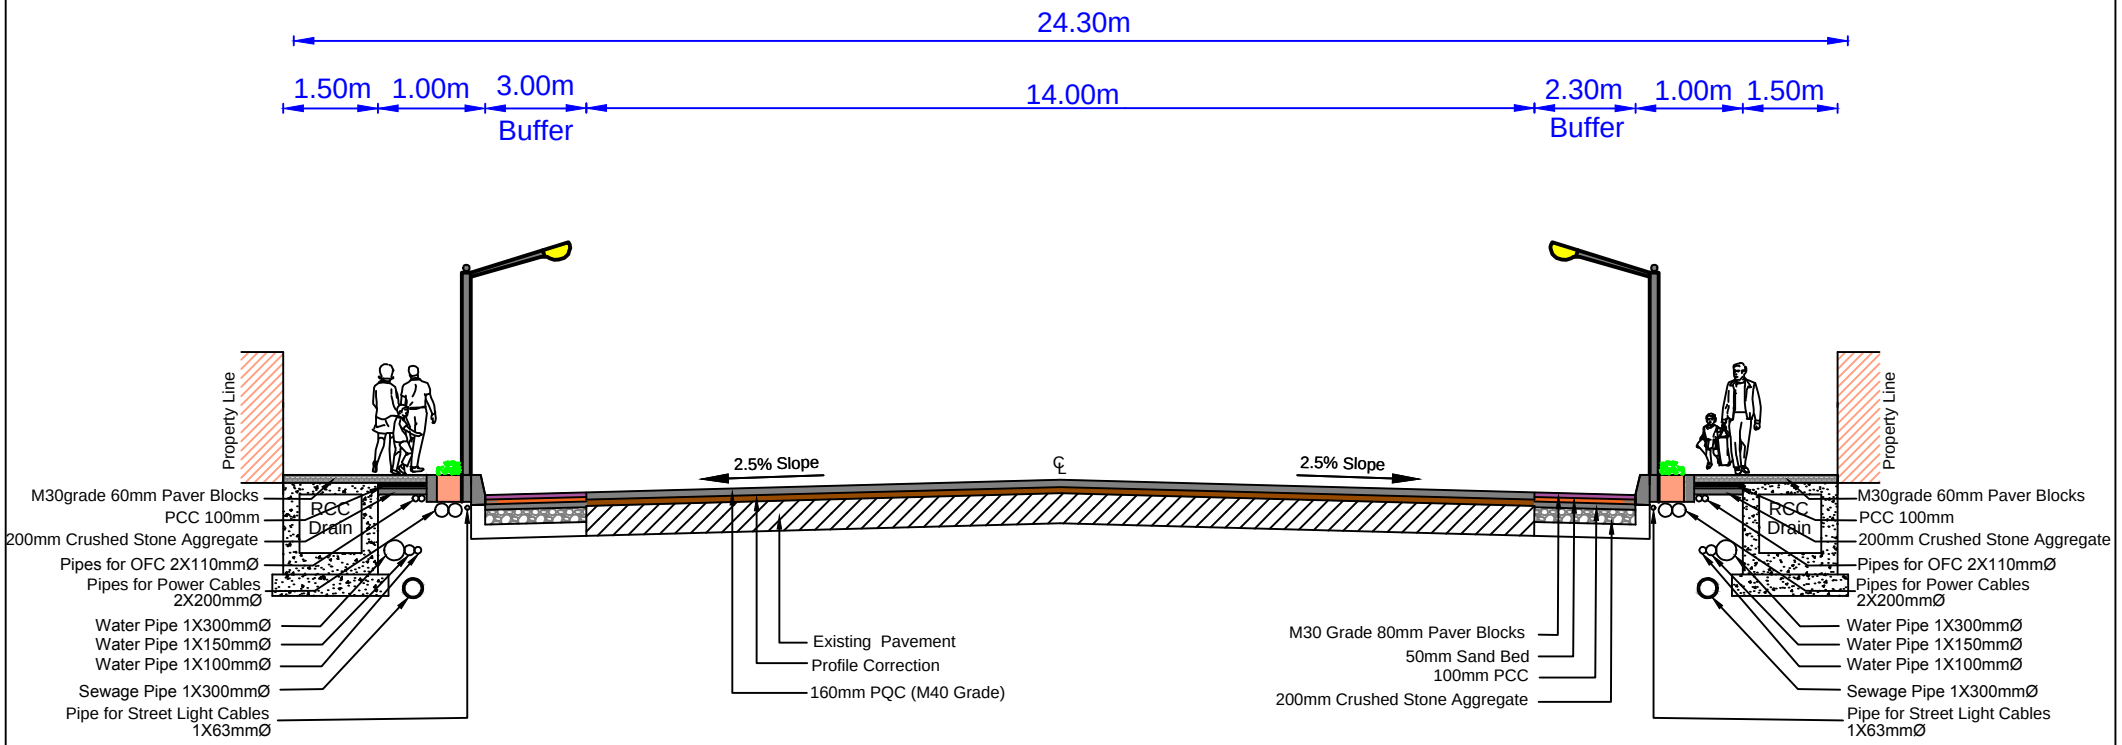

Typical Cross Section for Subram Chetty road from Netkallapa circle to 4th cross road (SI No.45 as per Govt Order)
(From CH : 0.0m to 800.0m)

Name of Work : Comprehensive development of footpath & whitetopping for 8 Major Roads in BBMP South Zone limit Under Package-5

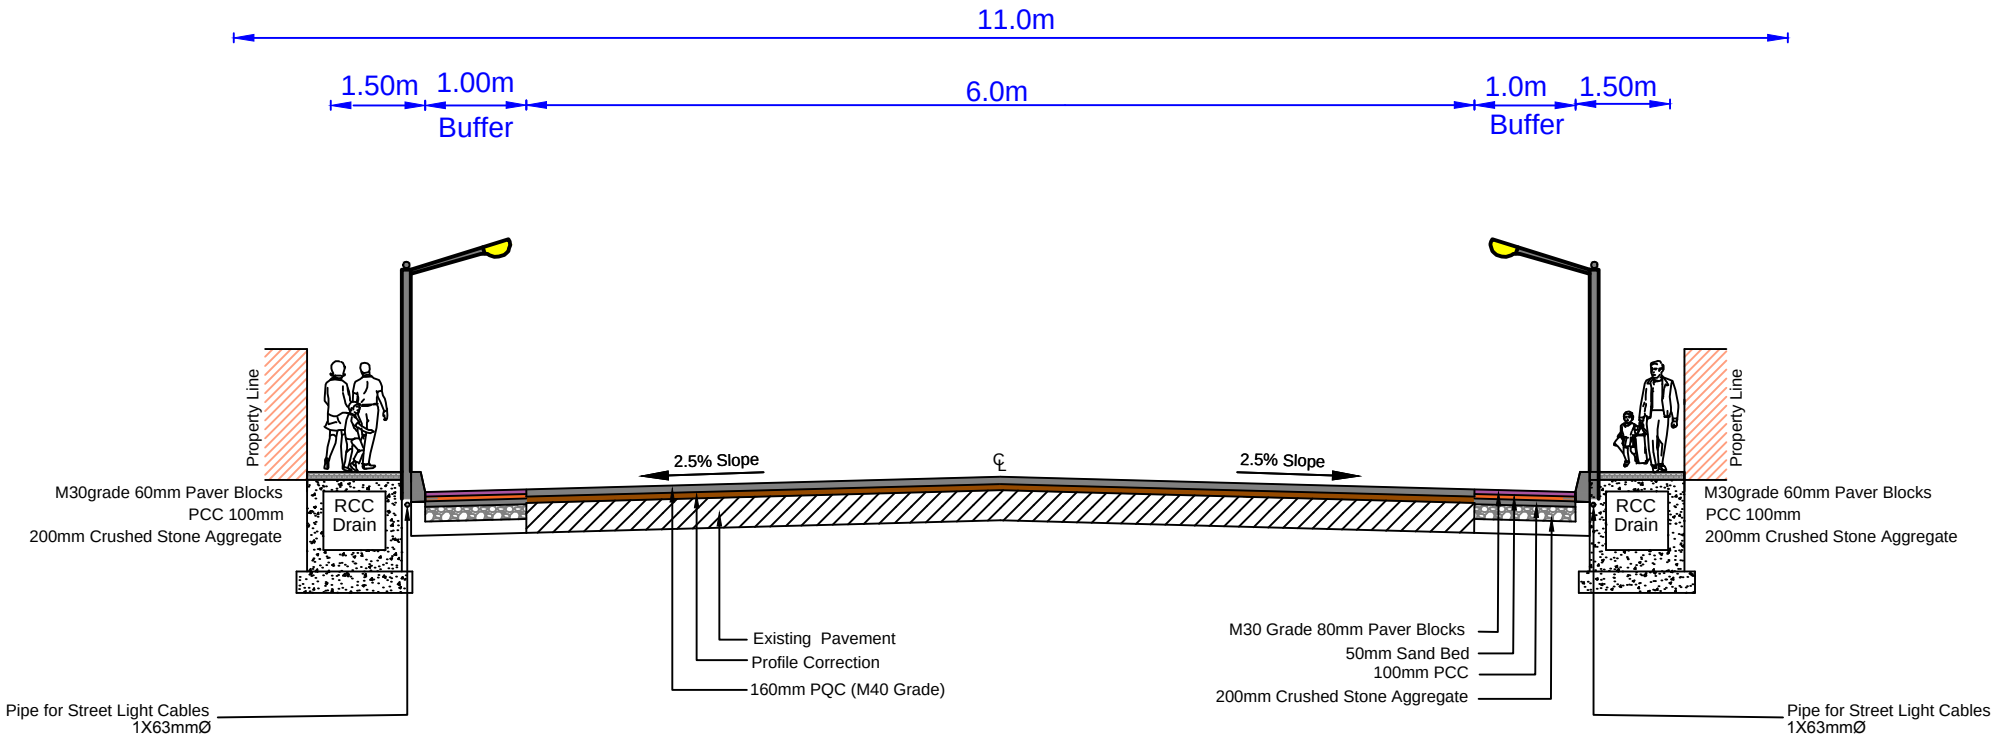

Typical Cross Section for 10th main road from 80ft road to Bandi Mahakallamma temple road (SI No.46 as per Govt Order)
(From CH : 0.0m to 1100.0m)

Name of Work : Comprehensive development of footpath & whitetopping for 8 Major Roads in BBMP South Zone limit Under Package-5

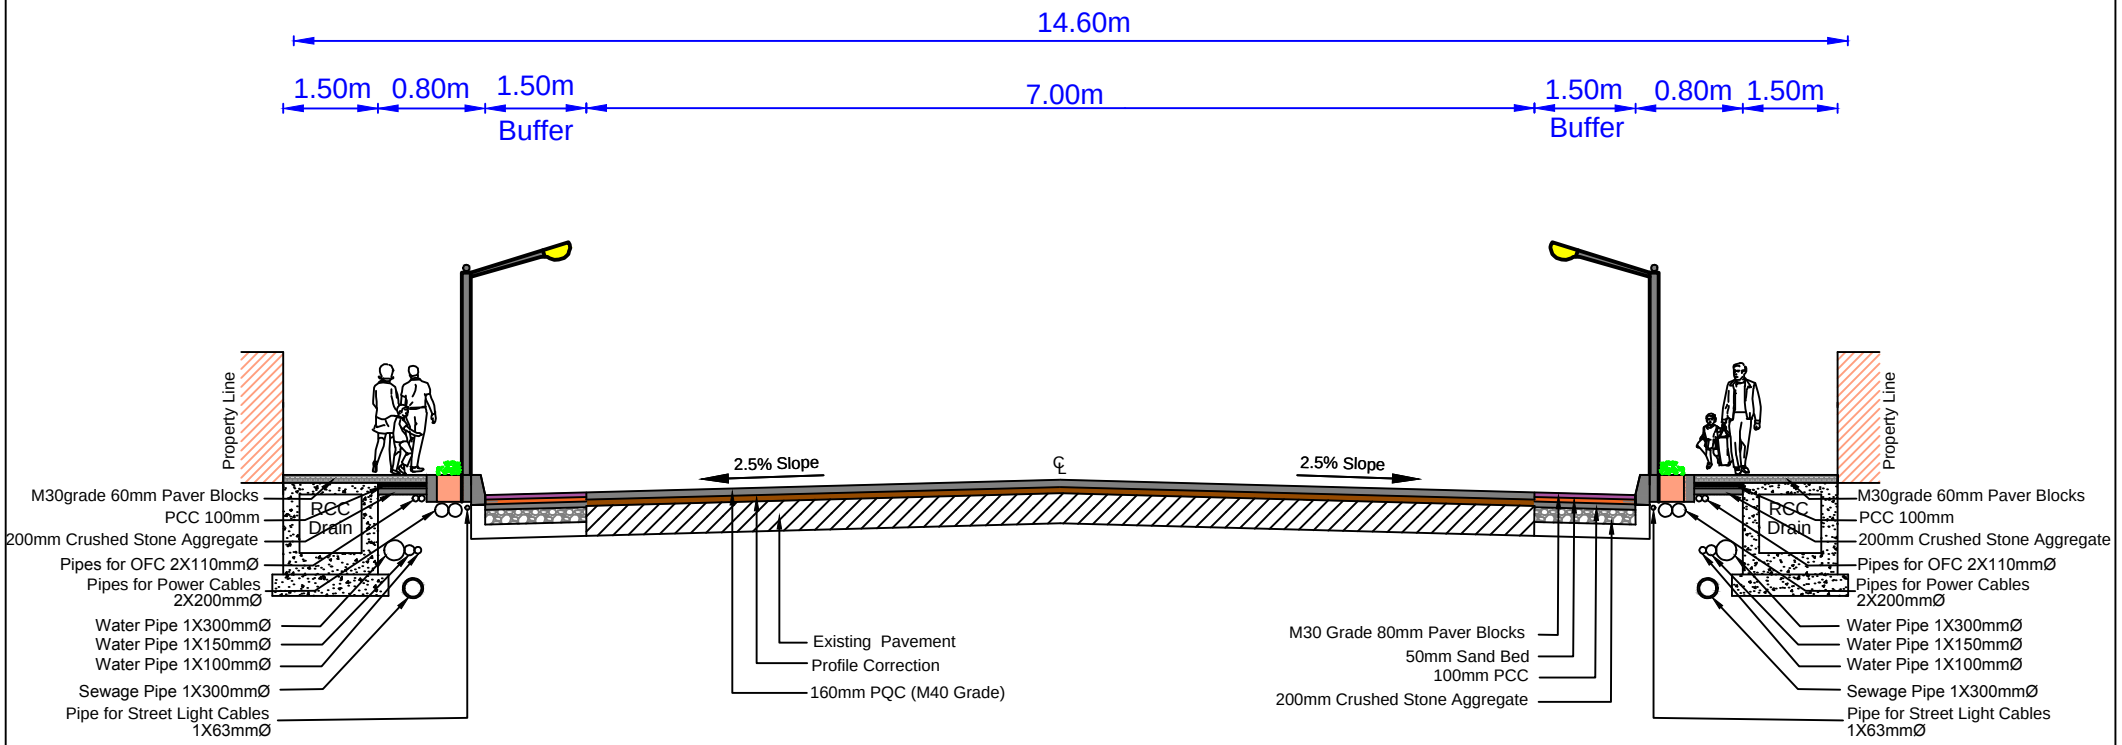

Typical Cross Section for 50ft road (From: Mount Joy road to Hosakerehalli main road) (SI No.47 as per Govt Order)
(From CH : 0.0m to 2800.0m)

Name of Work : Comprehensive development of footpath & whitetopping for 8 Major Roads in BBMP South Zone limit Under Package-5

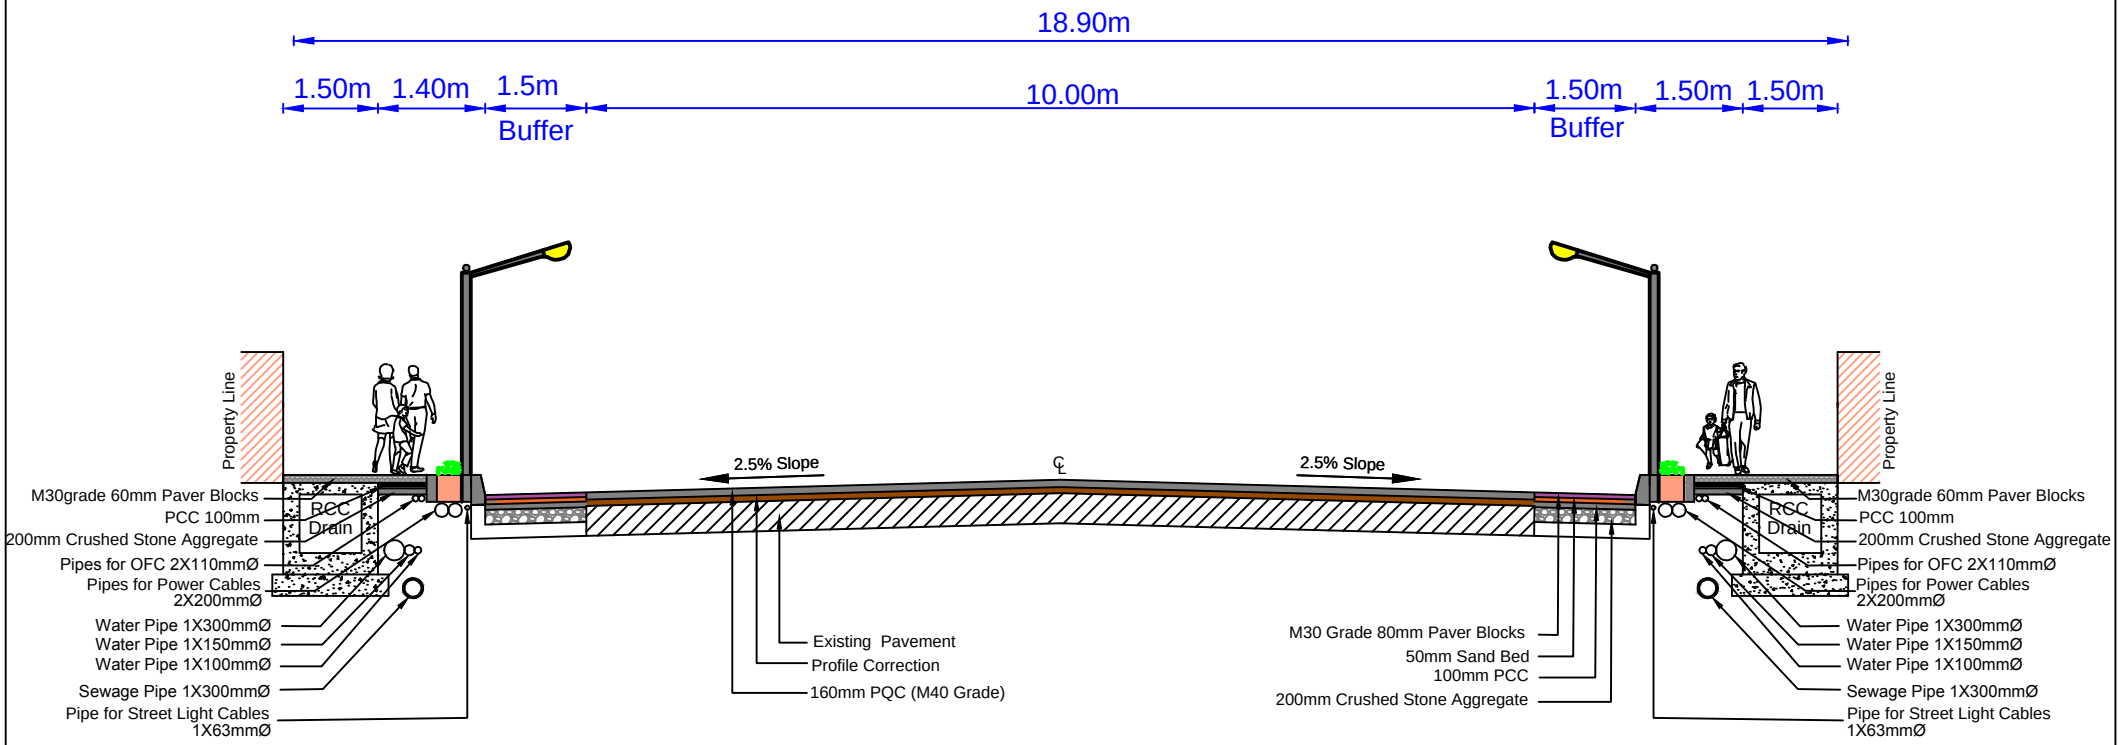

Typical Cross Section for JC road (From Minerva circle to Townhall) (SI No.48 as per Govt Order)
(From CH : 0.0m to 1800.0m)

Name of Work : Comprehensive development of footpath & whitetopping for 8 Major Roads in BBMP South Zone limit Under Package-5

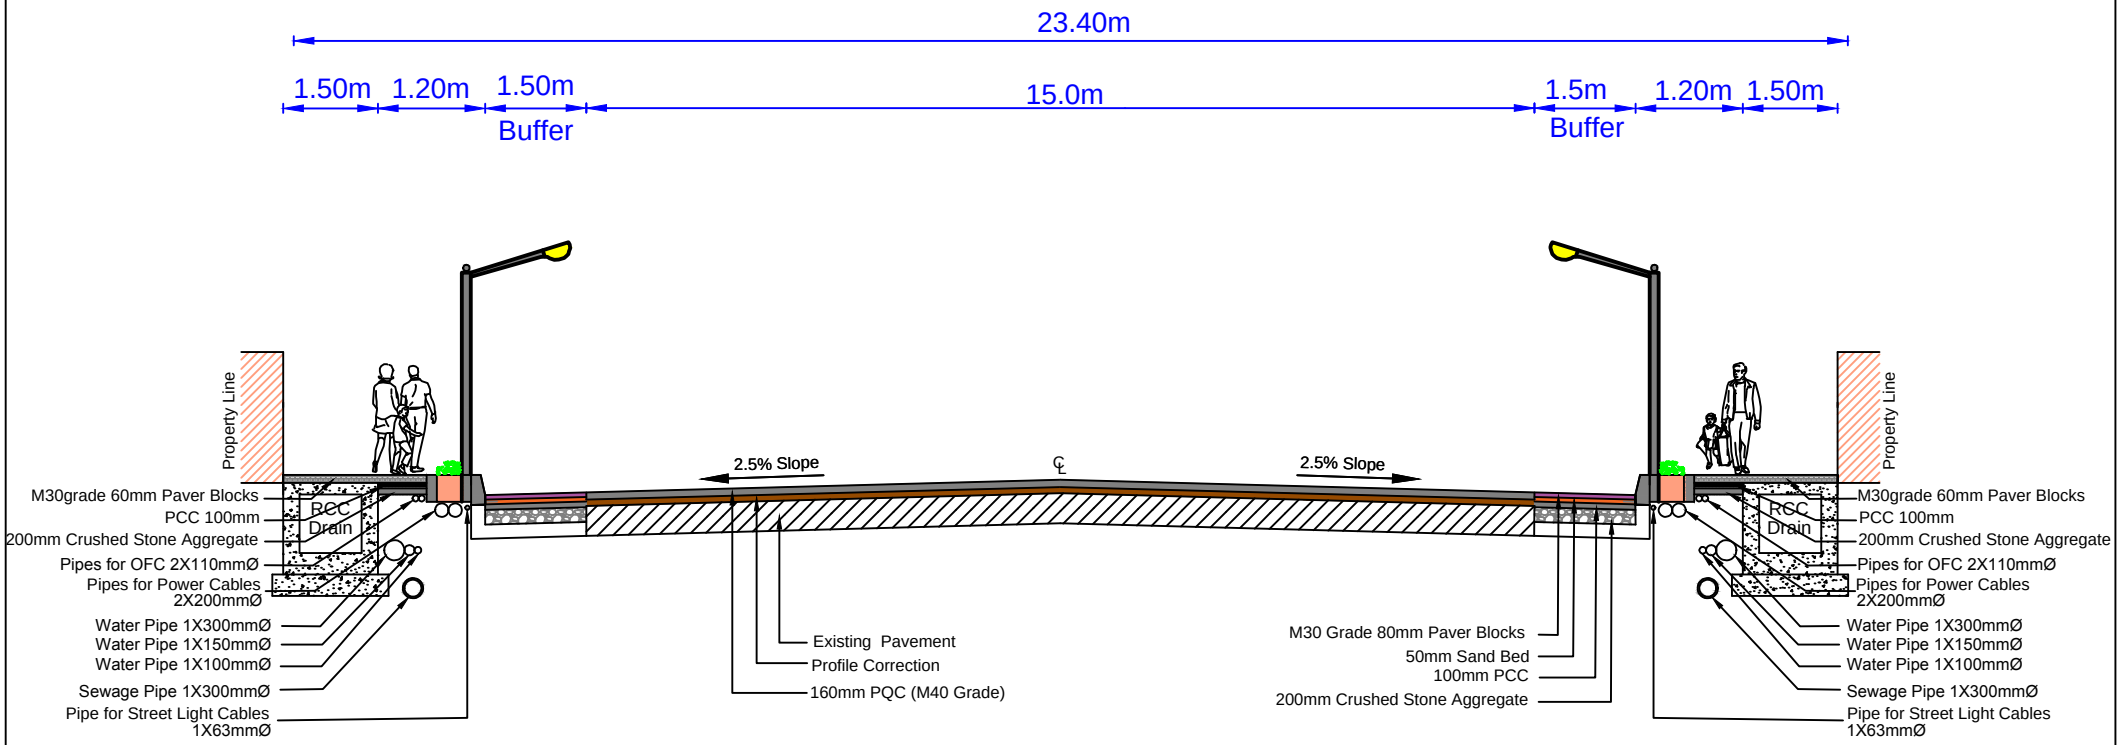

Typical Cross Section for K H road from petrol bunk on Mission road to Lalbagh East gate (SI No.49 as per Govt Order)
(From CH : 0.0m to 1200.0m)